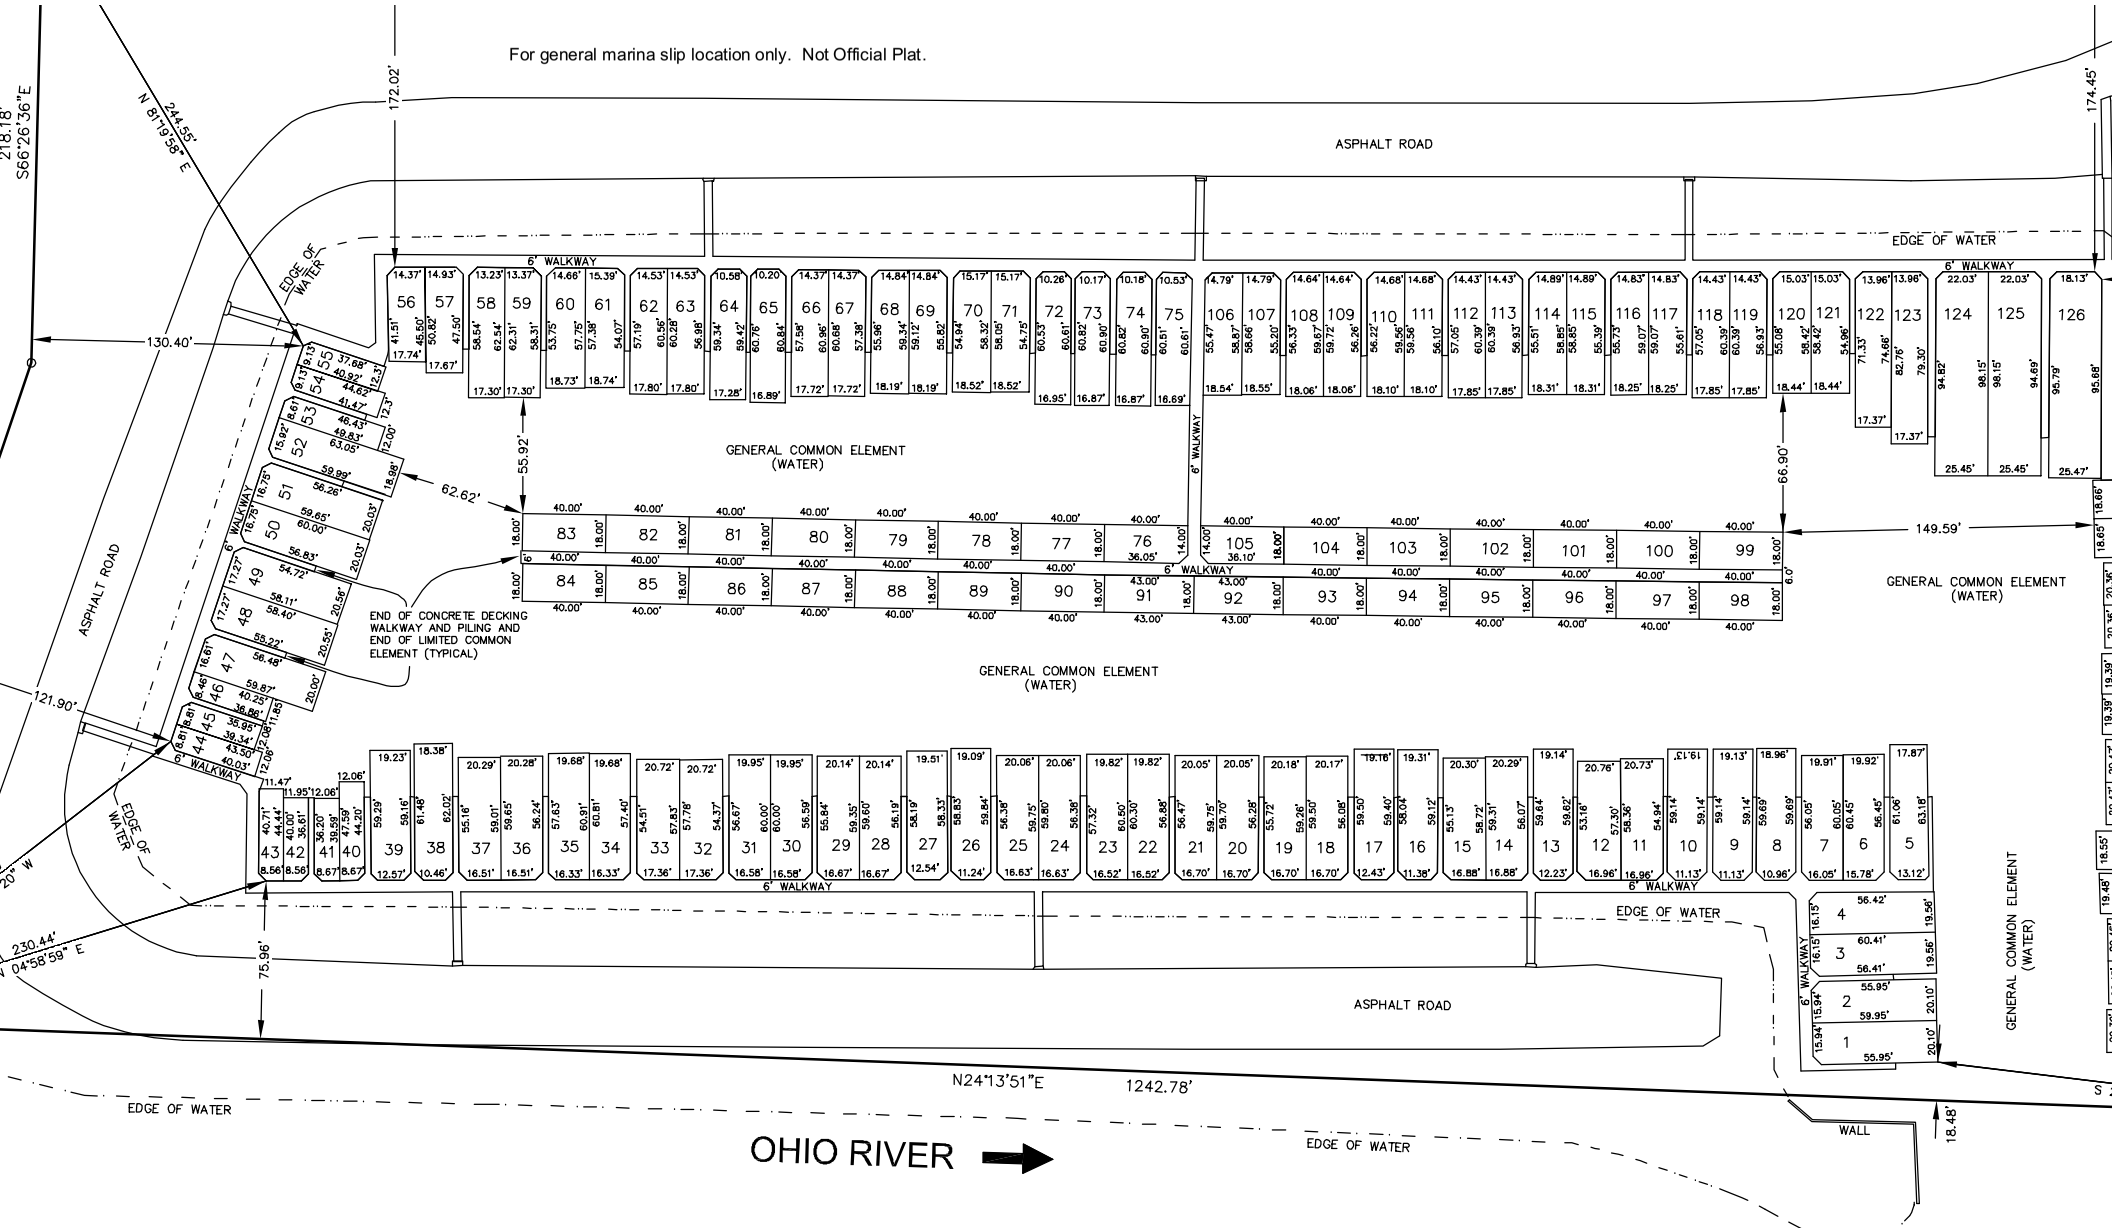
For general marina slip location only. Not Official Plat.
ASPHALT ROAD
EDGE OF WATER
6' WALKWAY
GENERAL COMMON ELEMENT (WATER)
END OF CONCRETE DECKING WALKWAY AND PILING AND END OF LIMITED COMMON ELEMENT (TYPICAL)
ASPHALT ROAD
EDGE OF WATER
ASPHALT ROAD
EDGE OF WATER
N24°13'51"E 1242.78'
EDGE OF WATER
OHIO RIVER
WALL
GENERAL COMMON ELEMENT (WATER)
130.40'
121.90'
62.62'
55.92'
66.90'
149.59'
75.96'
172.02'
174.45'
244.55'
N 81°19'58" E
S66°26'36"E
218.18'
230.44'
N 04°58'59" E
18.48'